B Pearl 8/23/12 (to include windows)

for A
See A/A contract of Michael Outschoorn

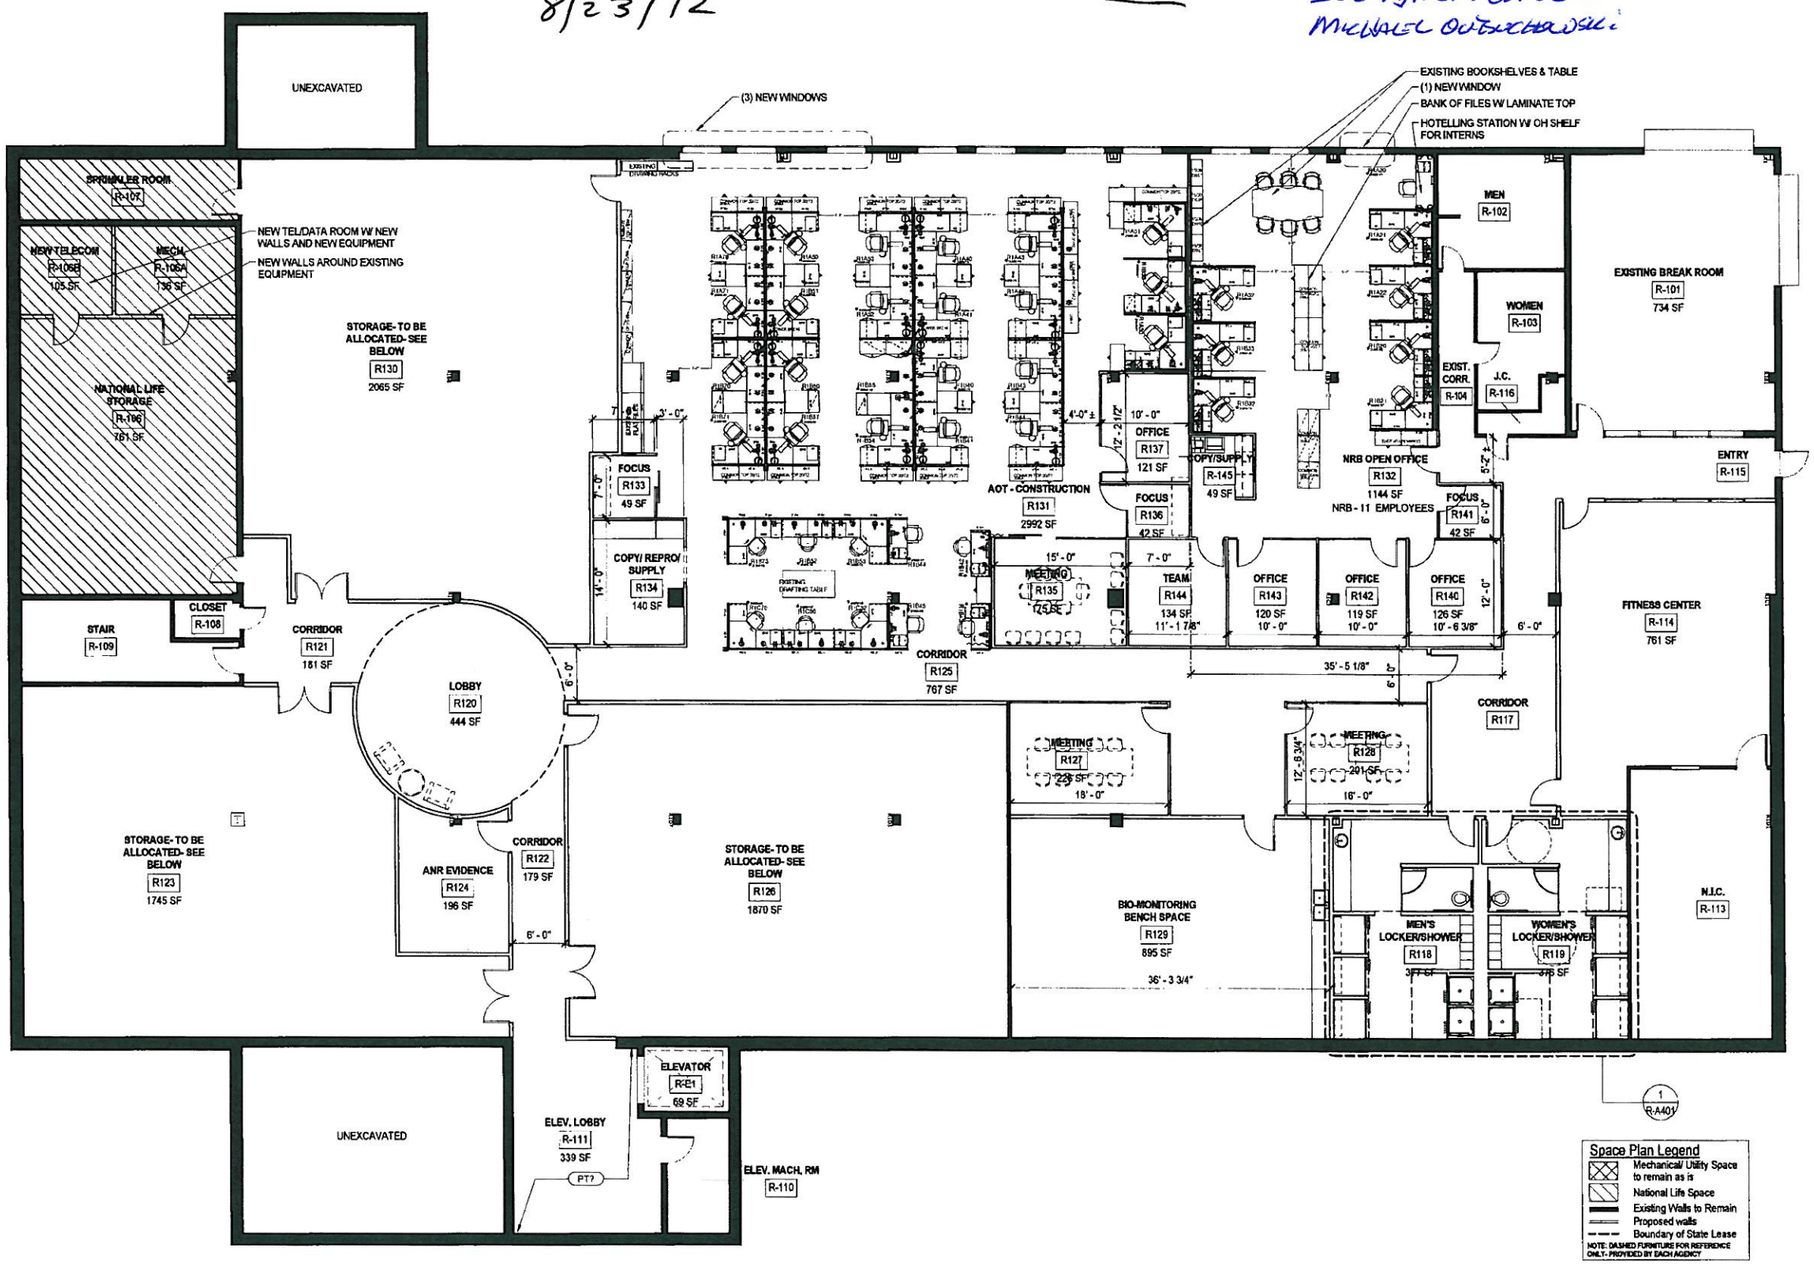

81 Maple Street • Burlington VT 05401
802-864-6844 • www.fffinc.com
Architecture • Planning • Interiors
freeman | french | freeman

State of Vermont
Space Planning at National Life
Dept. of Buildings & General Services

PROJECT NO.: A1205.02

DWG REF NO.:

DATE: 08/09/12

REVISIONS:

DRAWN BY: JDR

SCALE (WHEN PROPERLY PRINTED @ 11x17):

SUBJECT: RECORDS BUILDING LEVEL 1

DRAWING NO.: R-A101

© 2007 Freeman French Freeman, Inc.

000014