Vermont Agency of Transportation Signoff

Wall Layout and Workstation Selections approved for order in AOT Space:

Signed:_____ Date:_____

Name, Title (printed):_____

Vermont Natural Resources Board Signoff

Wall Layout and Workstation Selections approved for order in NRB Space:

Signed:_____ Date: Aug. 20, 12

Name, Title (printed): Roy Shems

Vermont Buildings and General Services Signoff

Wall Layout and Workstation Selections approved for order in AOT and NRB Spaces:

Signed:_____ Date: 8-30-12

Name, Title (printed): Joe Aja Cabinage of Michael Oubuchowski

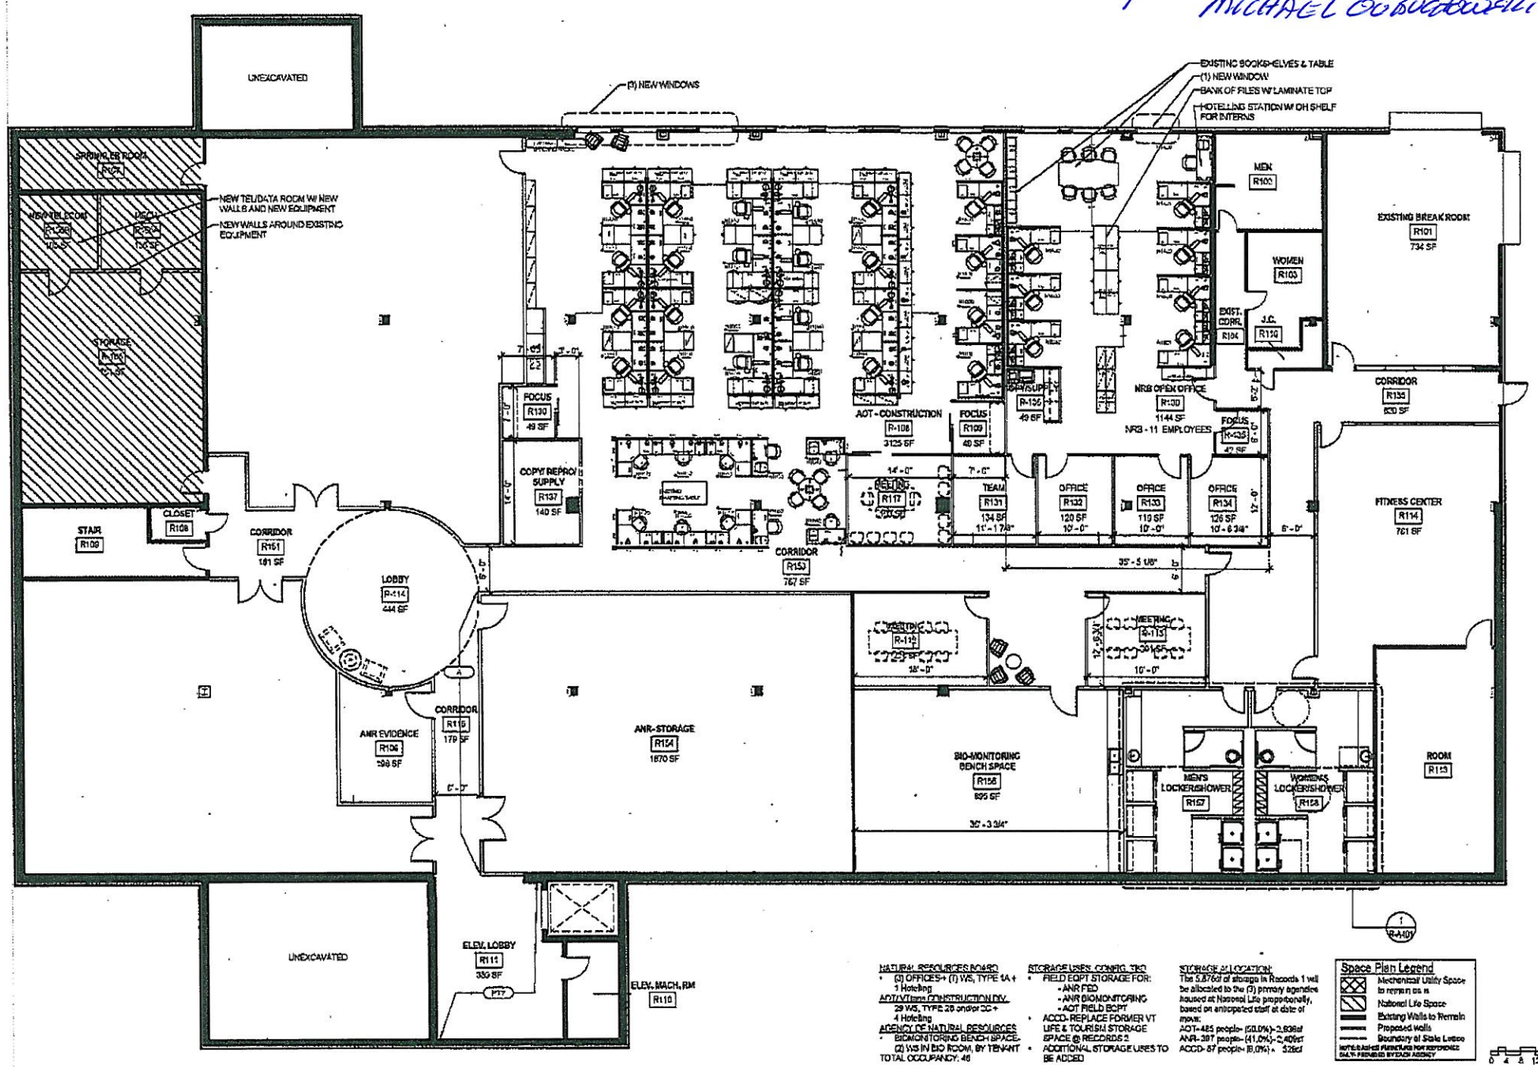

NATURAL RESOURCES BOARD
- (3) OFFICES+ (1) WS, TYPE 1A + 1 Hoteling

AOT/VTrans CONSTRUCTION DIV.
- 29 WS, TYPE 2B and/or 3C + 4 Hoteling

AGENCY OF NATURAL RESOURCES
- BIOMONITORING BENCH SPACE- (2) WS IN BIO ROOM, BY TENANT

TOTAL OCCUPANCY: 46

STORAGE USES: CONFIG. TBD
- FIELD EQPT STORAGE FOR:
  - ANR FED
  - ANR BIOMONITORING
  - AOT FIELD EQPT
- ACCD- REPLACE FORMER VT LIFE & TOURISM STORAGE SPACE @ RECORDS 2
- ADDITIONAL STORAGE USES TO BE ADDED

STORAGE ALLOCATION:
The 5,876sf of storage in Records 1 will be allocated to the (3) primary agencies housed at National Life proportionally, based on anticipated staff at date of move:
AOT- 485 people- (50.0%)- 2,936sf
ANR- 397 people- (41.0%)- 2,409sf
ACCD- 87 people- (9.0%)- 528sf

Space Plan Legend
- Mechanical Utility Space to remain as is
- National Life Space
- Existing Walls to Remain
- Proposed walls
- Boundary of State Lease

NOTE: BASED ON FURNITURE FOR REFERENCE ONLY. PREPARED BY EACH AGENCY

0 4 8 12 16 20 24 28

81 Maple Street • Burlington VT 05401
802-864-6844 • www.fffinc.com
Architecture • Planning • Interiors

freeman | french | freeman

State of Vermont
Space Planning at National Life
Dept. of Buildings & General Services

PROJECT NO. A1205.02

DRAWING NO.

DATE 08/09/12

REVISIONS

DRAWN BY JDR

SCALE UNLESS OTHERWISE NOTED

DRAWING RECORDS BUILDING LEVEL 1

DRAWING NO. R-A101