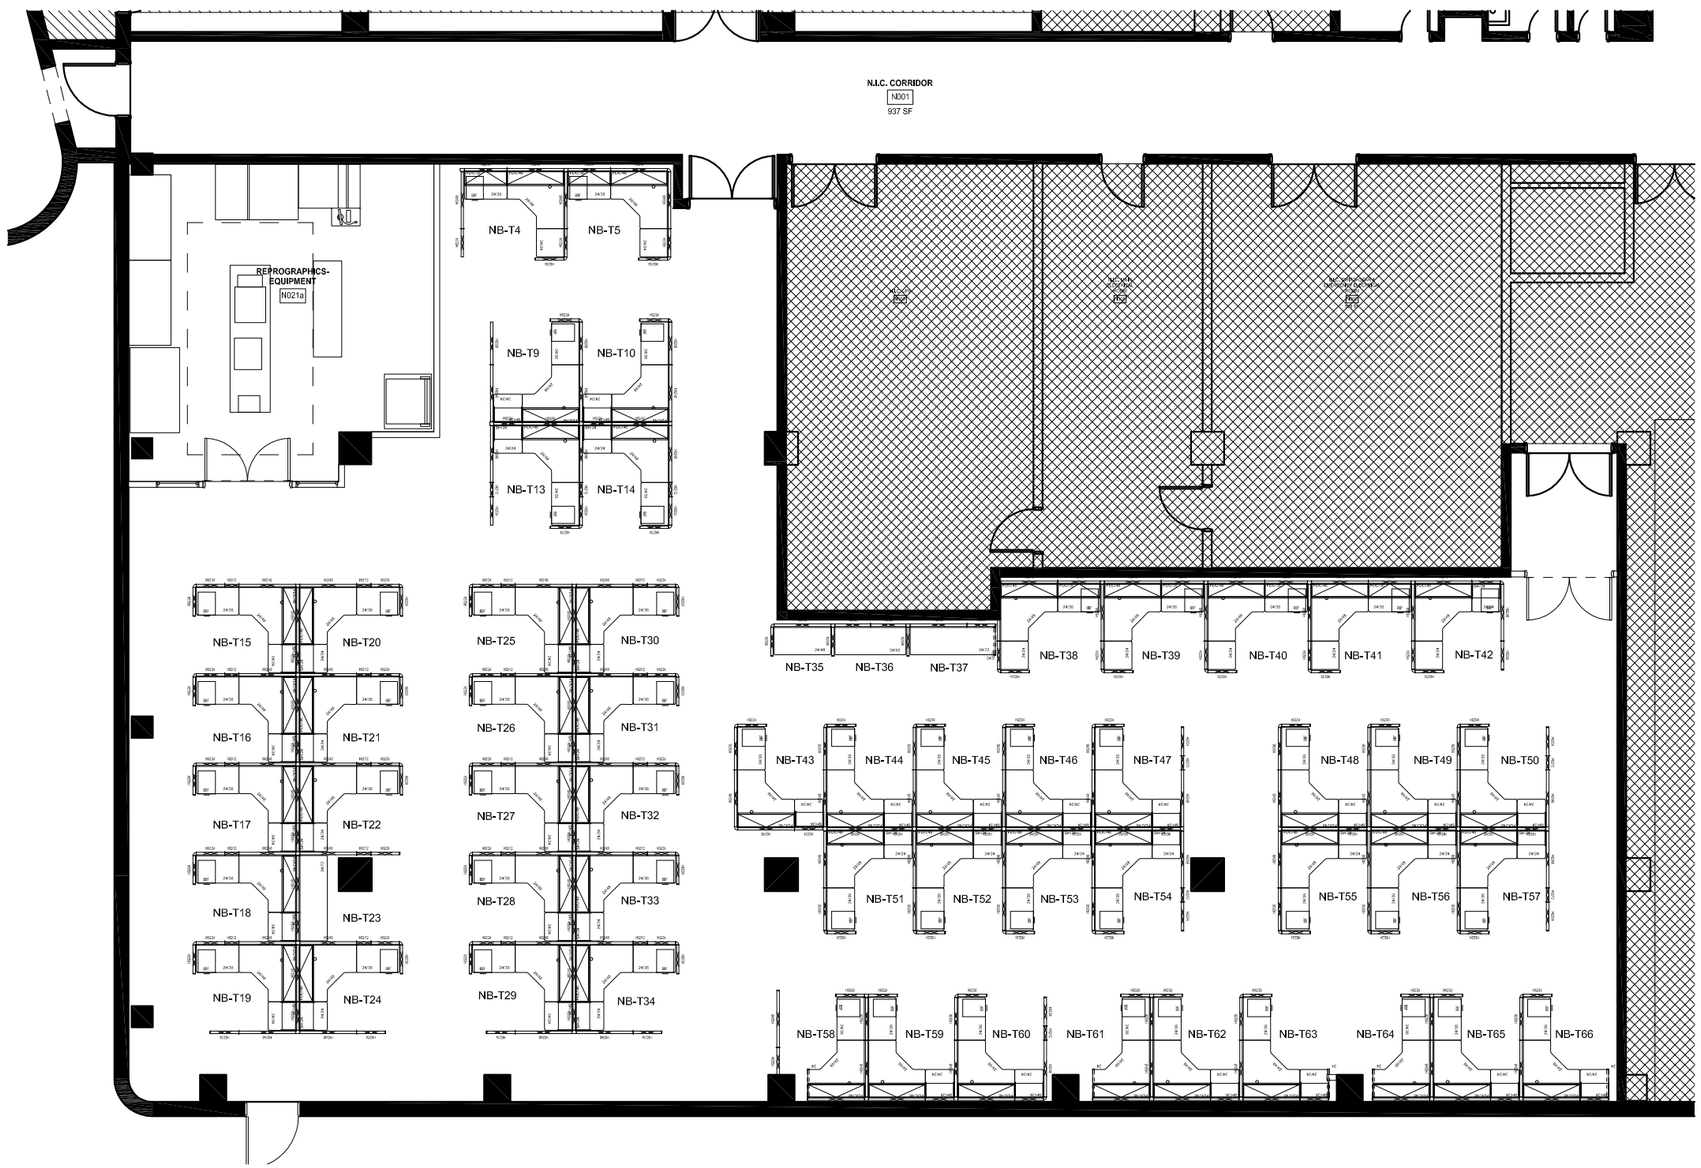

CREATIVEOFFICE PAVILION
148 COLLEGE ST, SUITE 400
BURLINGTON, VERMONT
p. 802.660.7000 f. 802.660.7007

STATE OF VERMONT
SWING SPACE/ NORTH BASEMENT
1 NATIONAL LIFE DRIVE
MONTPELIER, VERMONT

SCALE: 1/4"=1'-0"
DATE: 08/03/12
DRAWN BY: DWnn
SALES: JD
PROJECT MGR: RP
REVISIONS: 01/30/2013

PROJECT NAME: FILENAME

FURNITURE PLAN